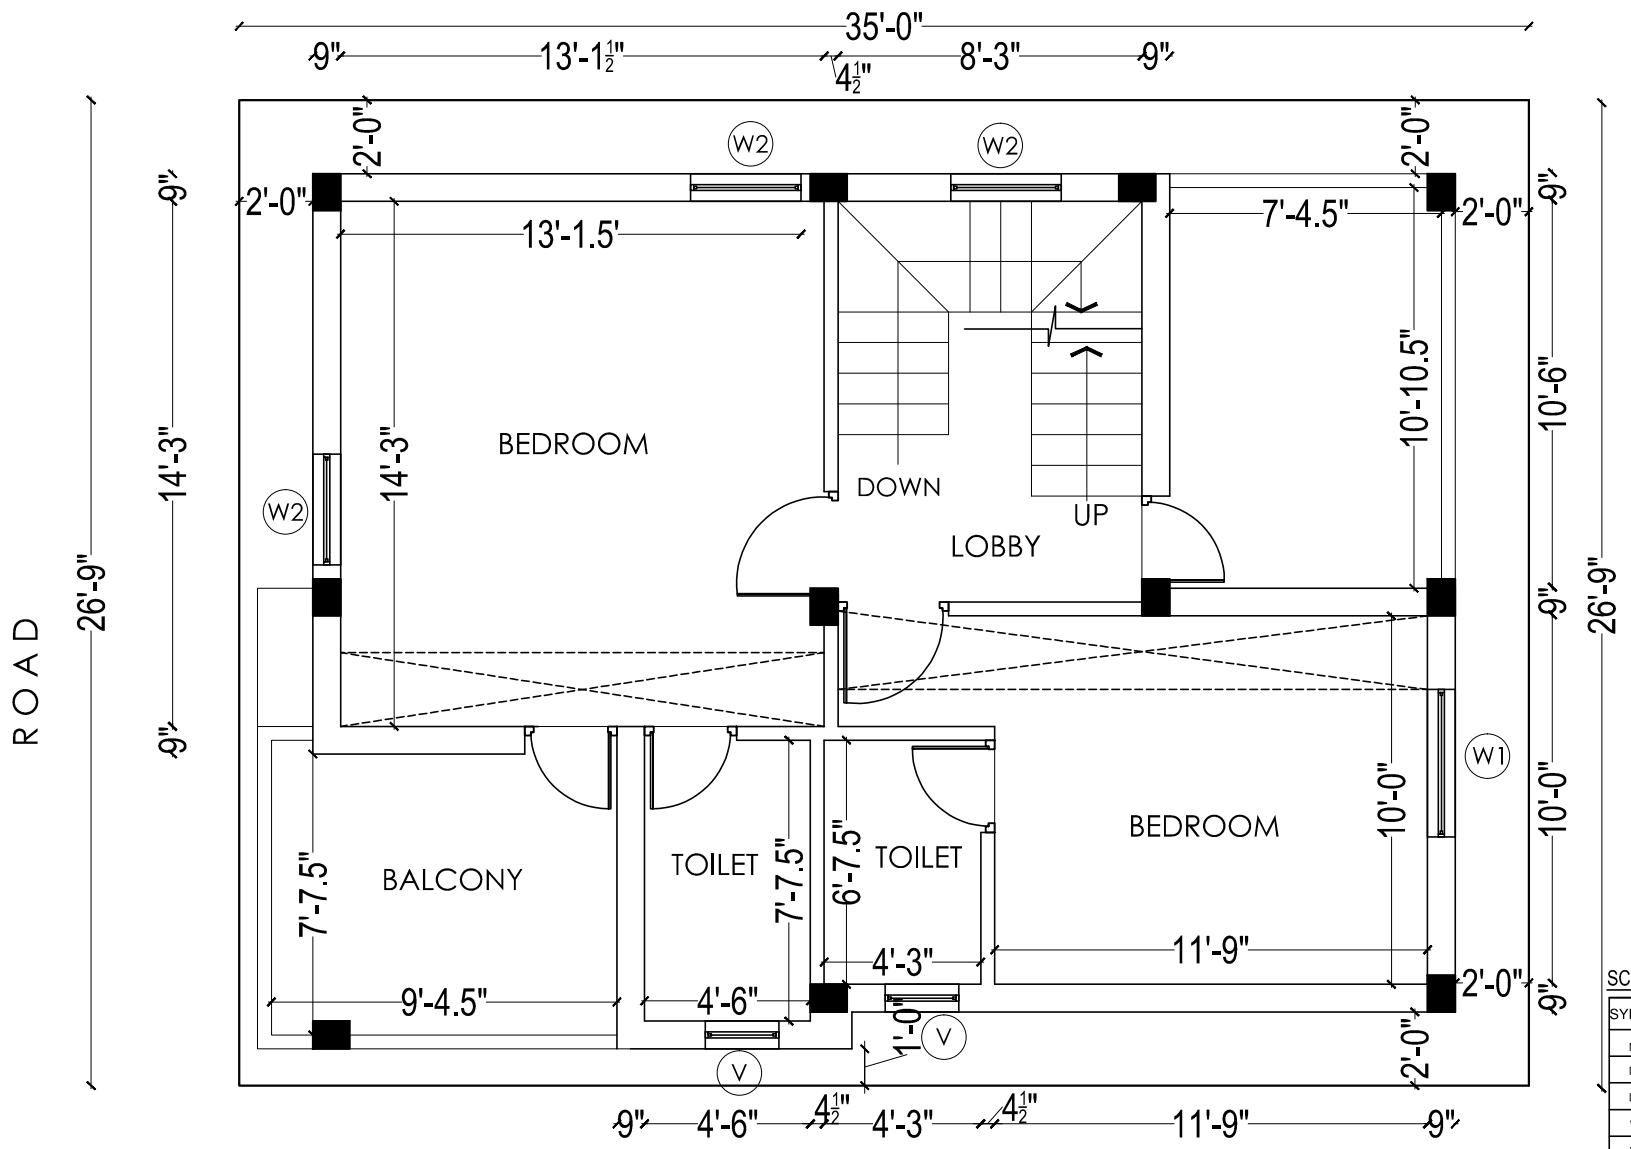

AREA :

GROUND FLOOR	- 738 SQ.FT
FIRST FLOOR	- 733 SQ.FT
HEADROOM	- 117 SQ.FT
TOTAL	-1588 SQ.FT

SCHEDULE OF JOINERY:

SYMBOL	DESCRIPTION	SIZE	SILL
MD	MAIN DOOR	3'3" X 7'0"	-
D1	DOOR	3'0" X 7'0"	-
D2	FLUSH DOOR	2'6" X 7'0"	-
W1	WINDOW	4'0" X 4'0"	3'0"
W2	WINDOW	3'0" X 4'0"	3'0"
KW	KITCHEN WINDOW	3'0" X 3'0"	4'0"
V	VENTILATOR	2'0" X 2'0"	5'0"

PLOT - 5

W
S N
E

PROJECT:
PROPOSED VILLA DEVELOPMENT AT MAPEDU, CHENNAI

ENGINEER/BUILDER:
M/S RAMANA CONSTRUCTIONS

TITLE:
FIRST FLOOR -WORKING DWG

REV - R1 | DWG NO - 10

SCALE - | DATE - 29.12.2016

urbandots studio
architecture | interiors | infrastructure
R.Sabrish, M.Arch(gsa,uk),mcoa
Plot no - 1&2, Sridevi complex,
Madambakkam road,
Rajakilpakkam, E.Tambaram,
Chennai- 73. Ph- 9500017862